GENERAL NOTES:

GENERAL NOTES:

1. SEE SHEET HW-910_20 FOR HARDWARE AND W-BEAM DELINEATOR DETAILS.
2. NO POST(S) SHALL BE OMITTED WITHIN THE LENGTH OF GUIDERAIL TRANSITION.

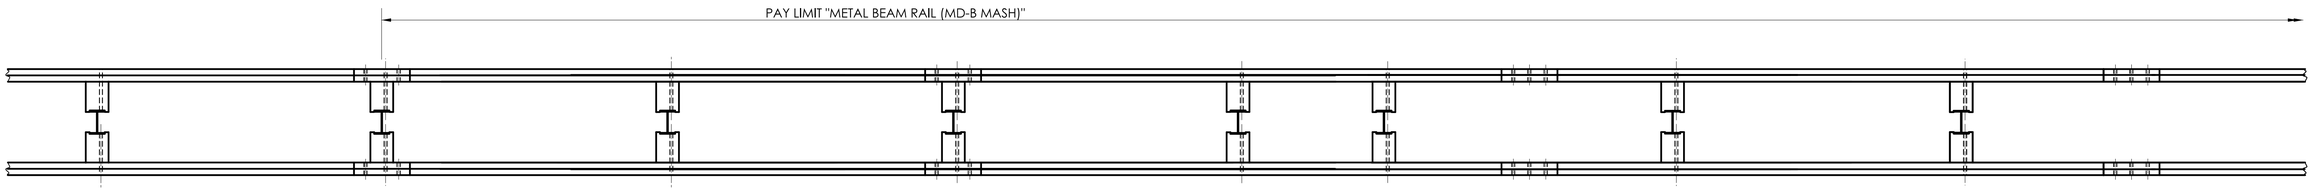

PLAN

METAL BEAM RAIL MD-B 350 TRANSITION TO METAL BEAM RAIL MD-B MASH

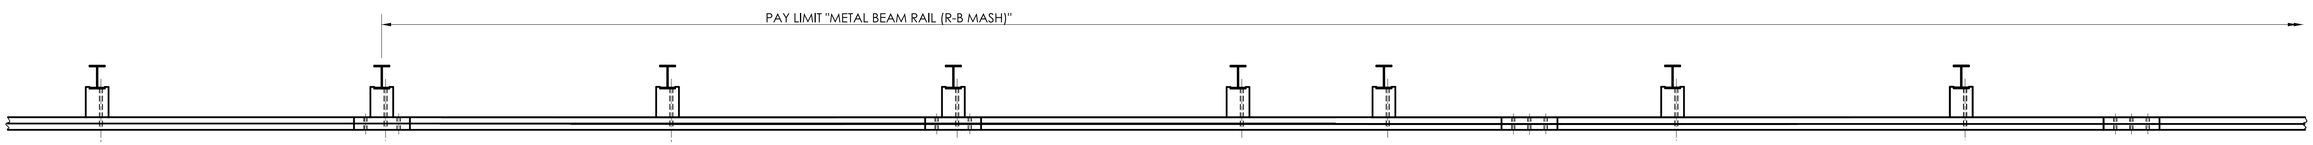

PLAN

METAL BEAM RAIL R-B 350 TRANSITION TO METAL BEAM RAIL R-B MASH

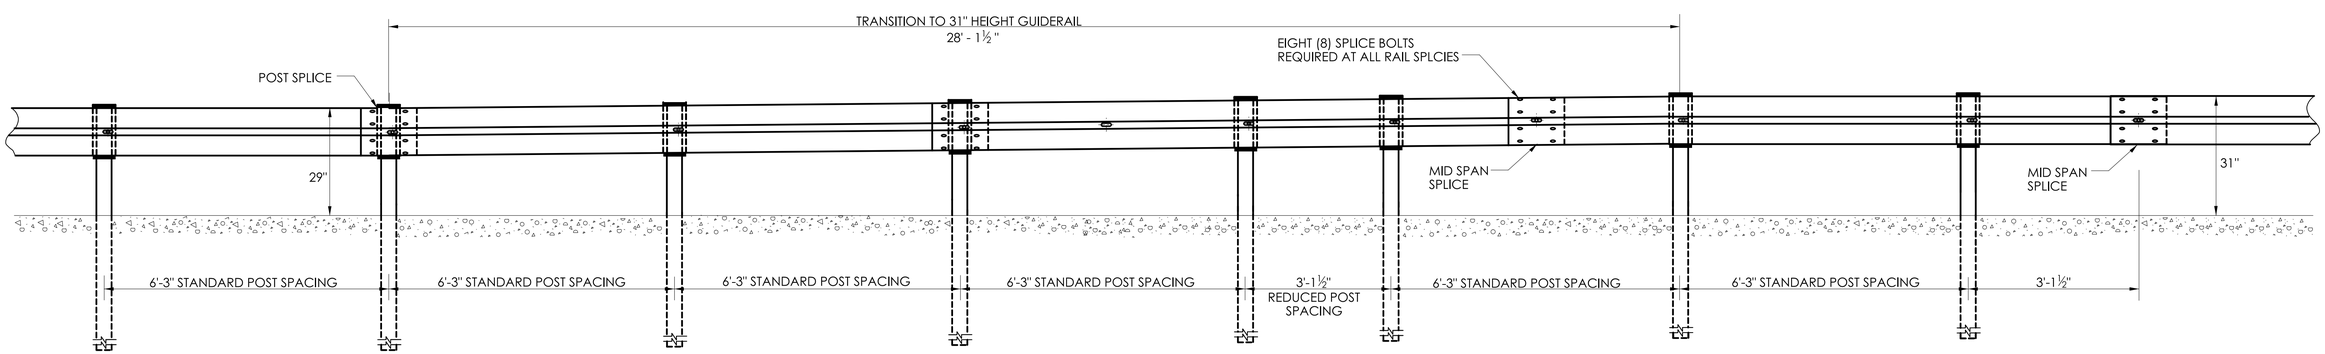

ELEVATION

	NOT TO SCALE	SIGNATURE BLOCK: OFFICE OF ENGINEERING 2800 BERLIN TURNPIKE NEWINGTON, CT 06111	SUBMITTED BY: Digitally signed by Leo Fontaine, P.E. Date: 2024.08.16 11:06:19-04'00'	APPROVED BY: Digitally signed by Michael N. Calabrese, P.E. Date: 2024.10.17 22:59:42-04'00'	STATE OF CONNECTICUT DEPARTMENT OF TRANSPORTATION	CTDOT STANDARD SHEET	STANDARD SHEET TITLE: METAL BEAM RAIL TRANSITION 350 TO MASH GUIDERAIL	STANDARD SHEET NO.: HW- 910_25a

PLOTTED DATE: 8/13/2024